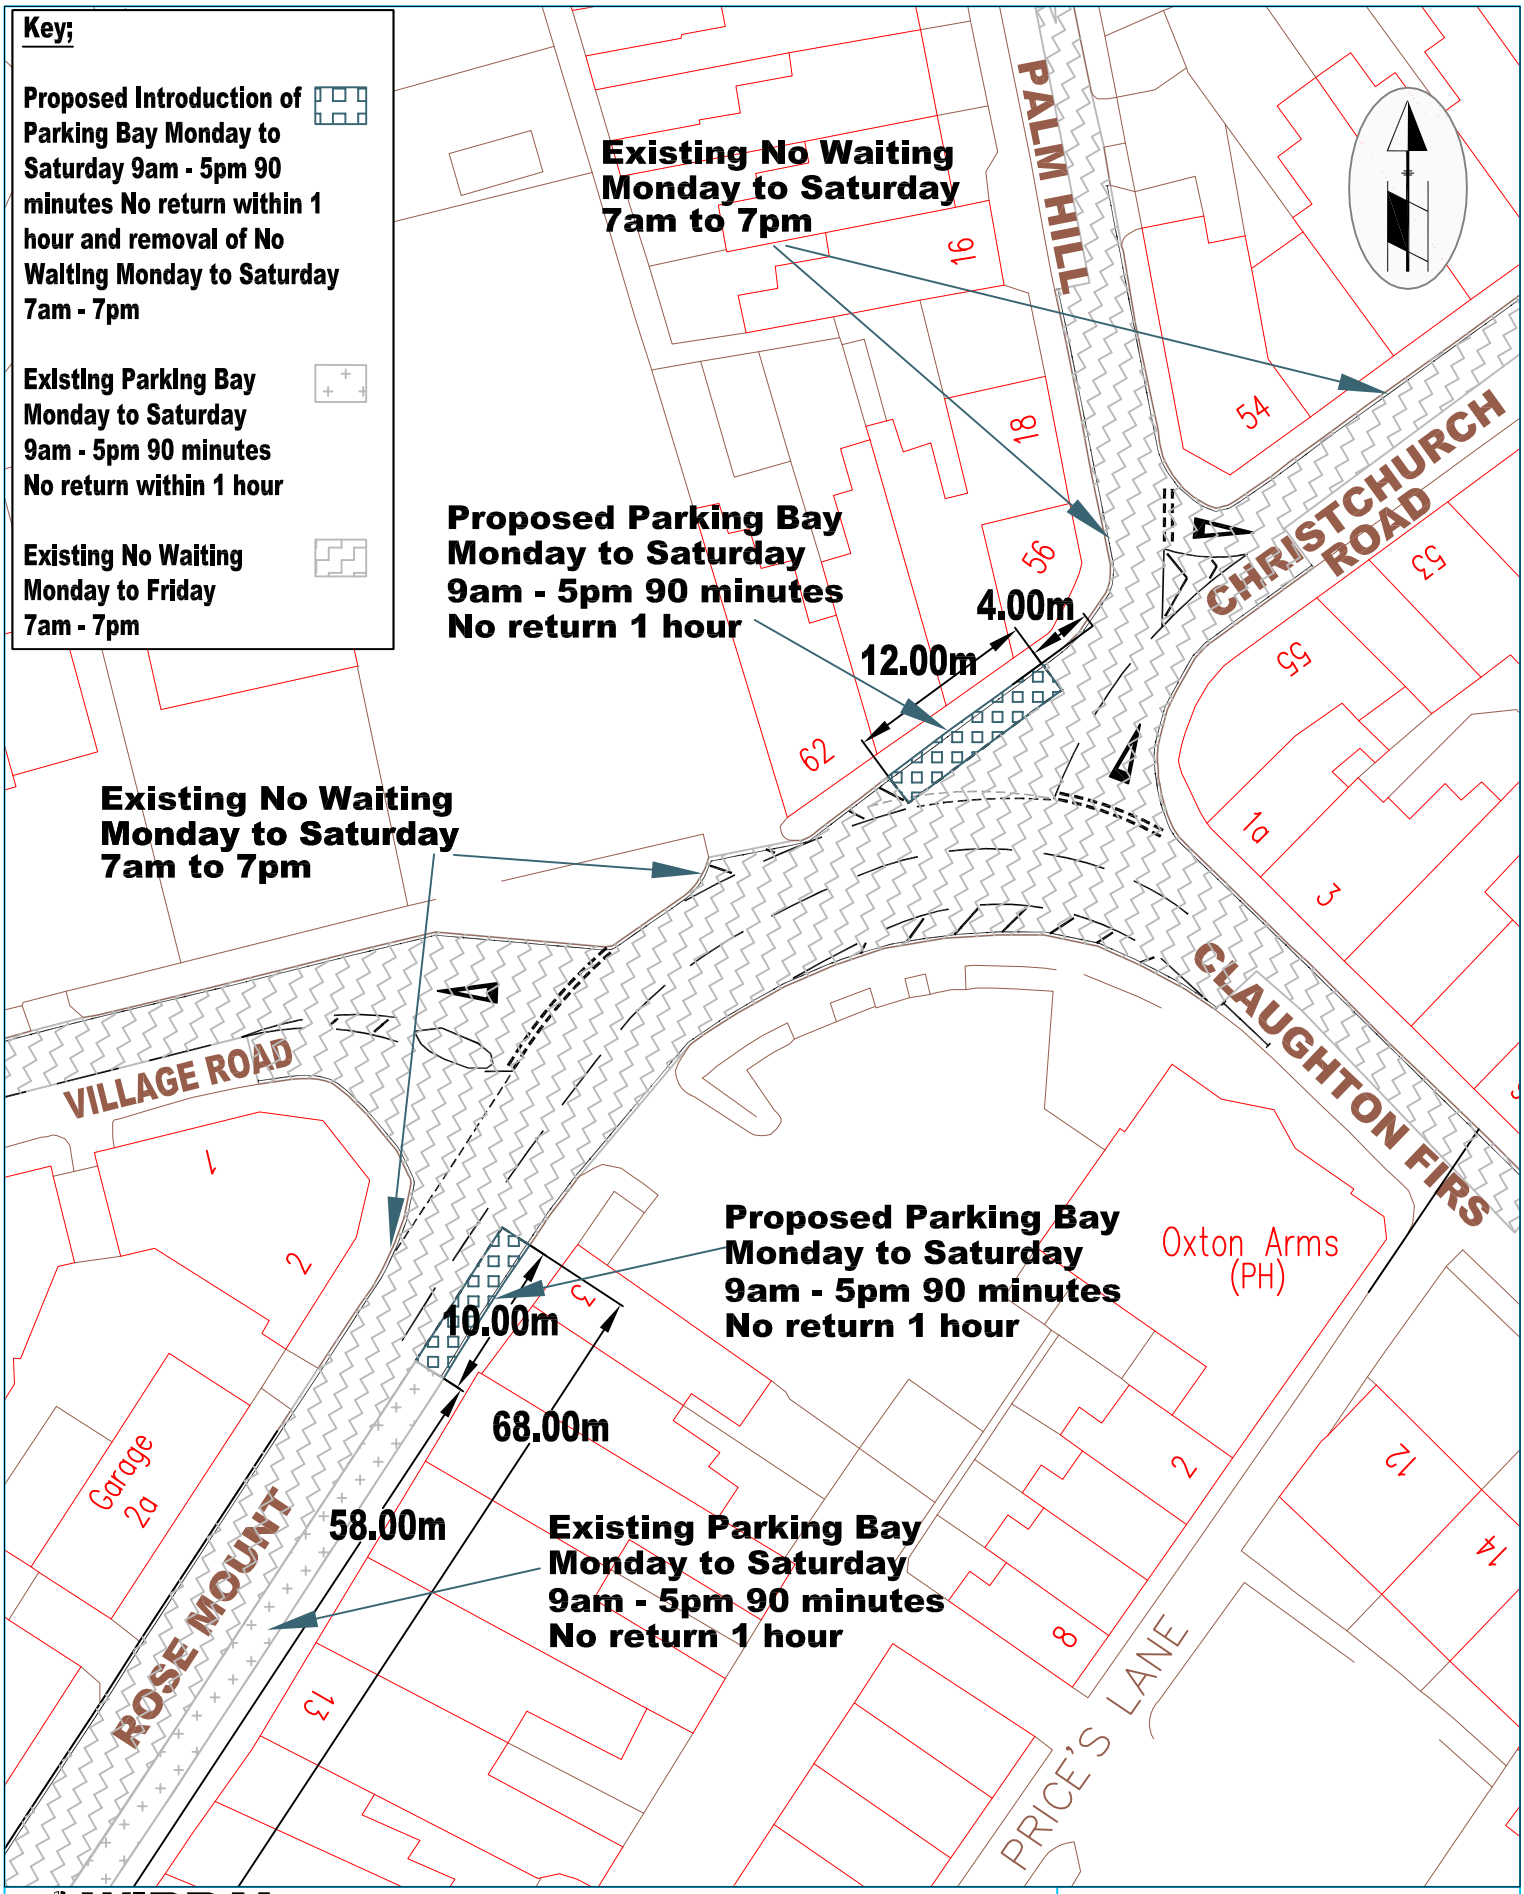


WIRRAL

# Rose Mount / Christchurch Road, Oxton
# Proposed Additional Parking Bays
# (Oxton Ward)

Technical Services Department

David Green Director

Cheshire Lines Building Canning Street
Birkenhead Wirral CH41 1ND 0151 606 2000

| SCALE | DRAWN | CHECKED | AUTHORISED | APPROVED | DATE | DRG No. |
|---|---|---|---|---|---|---|
| NTS | DK | JJS | JJS | JJS | Aug'11 | TD0448b0 |